


Township N^o XXXII N, Range N^o I W, 2nd Mer. N & W 2 P. M. INDIANA.

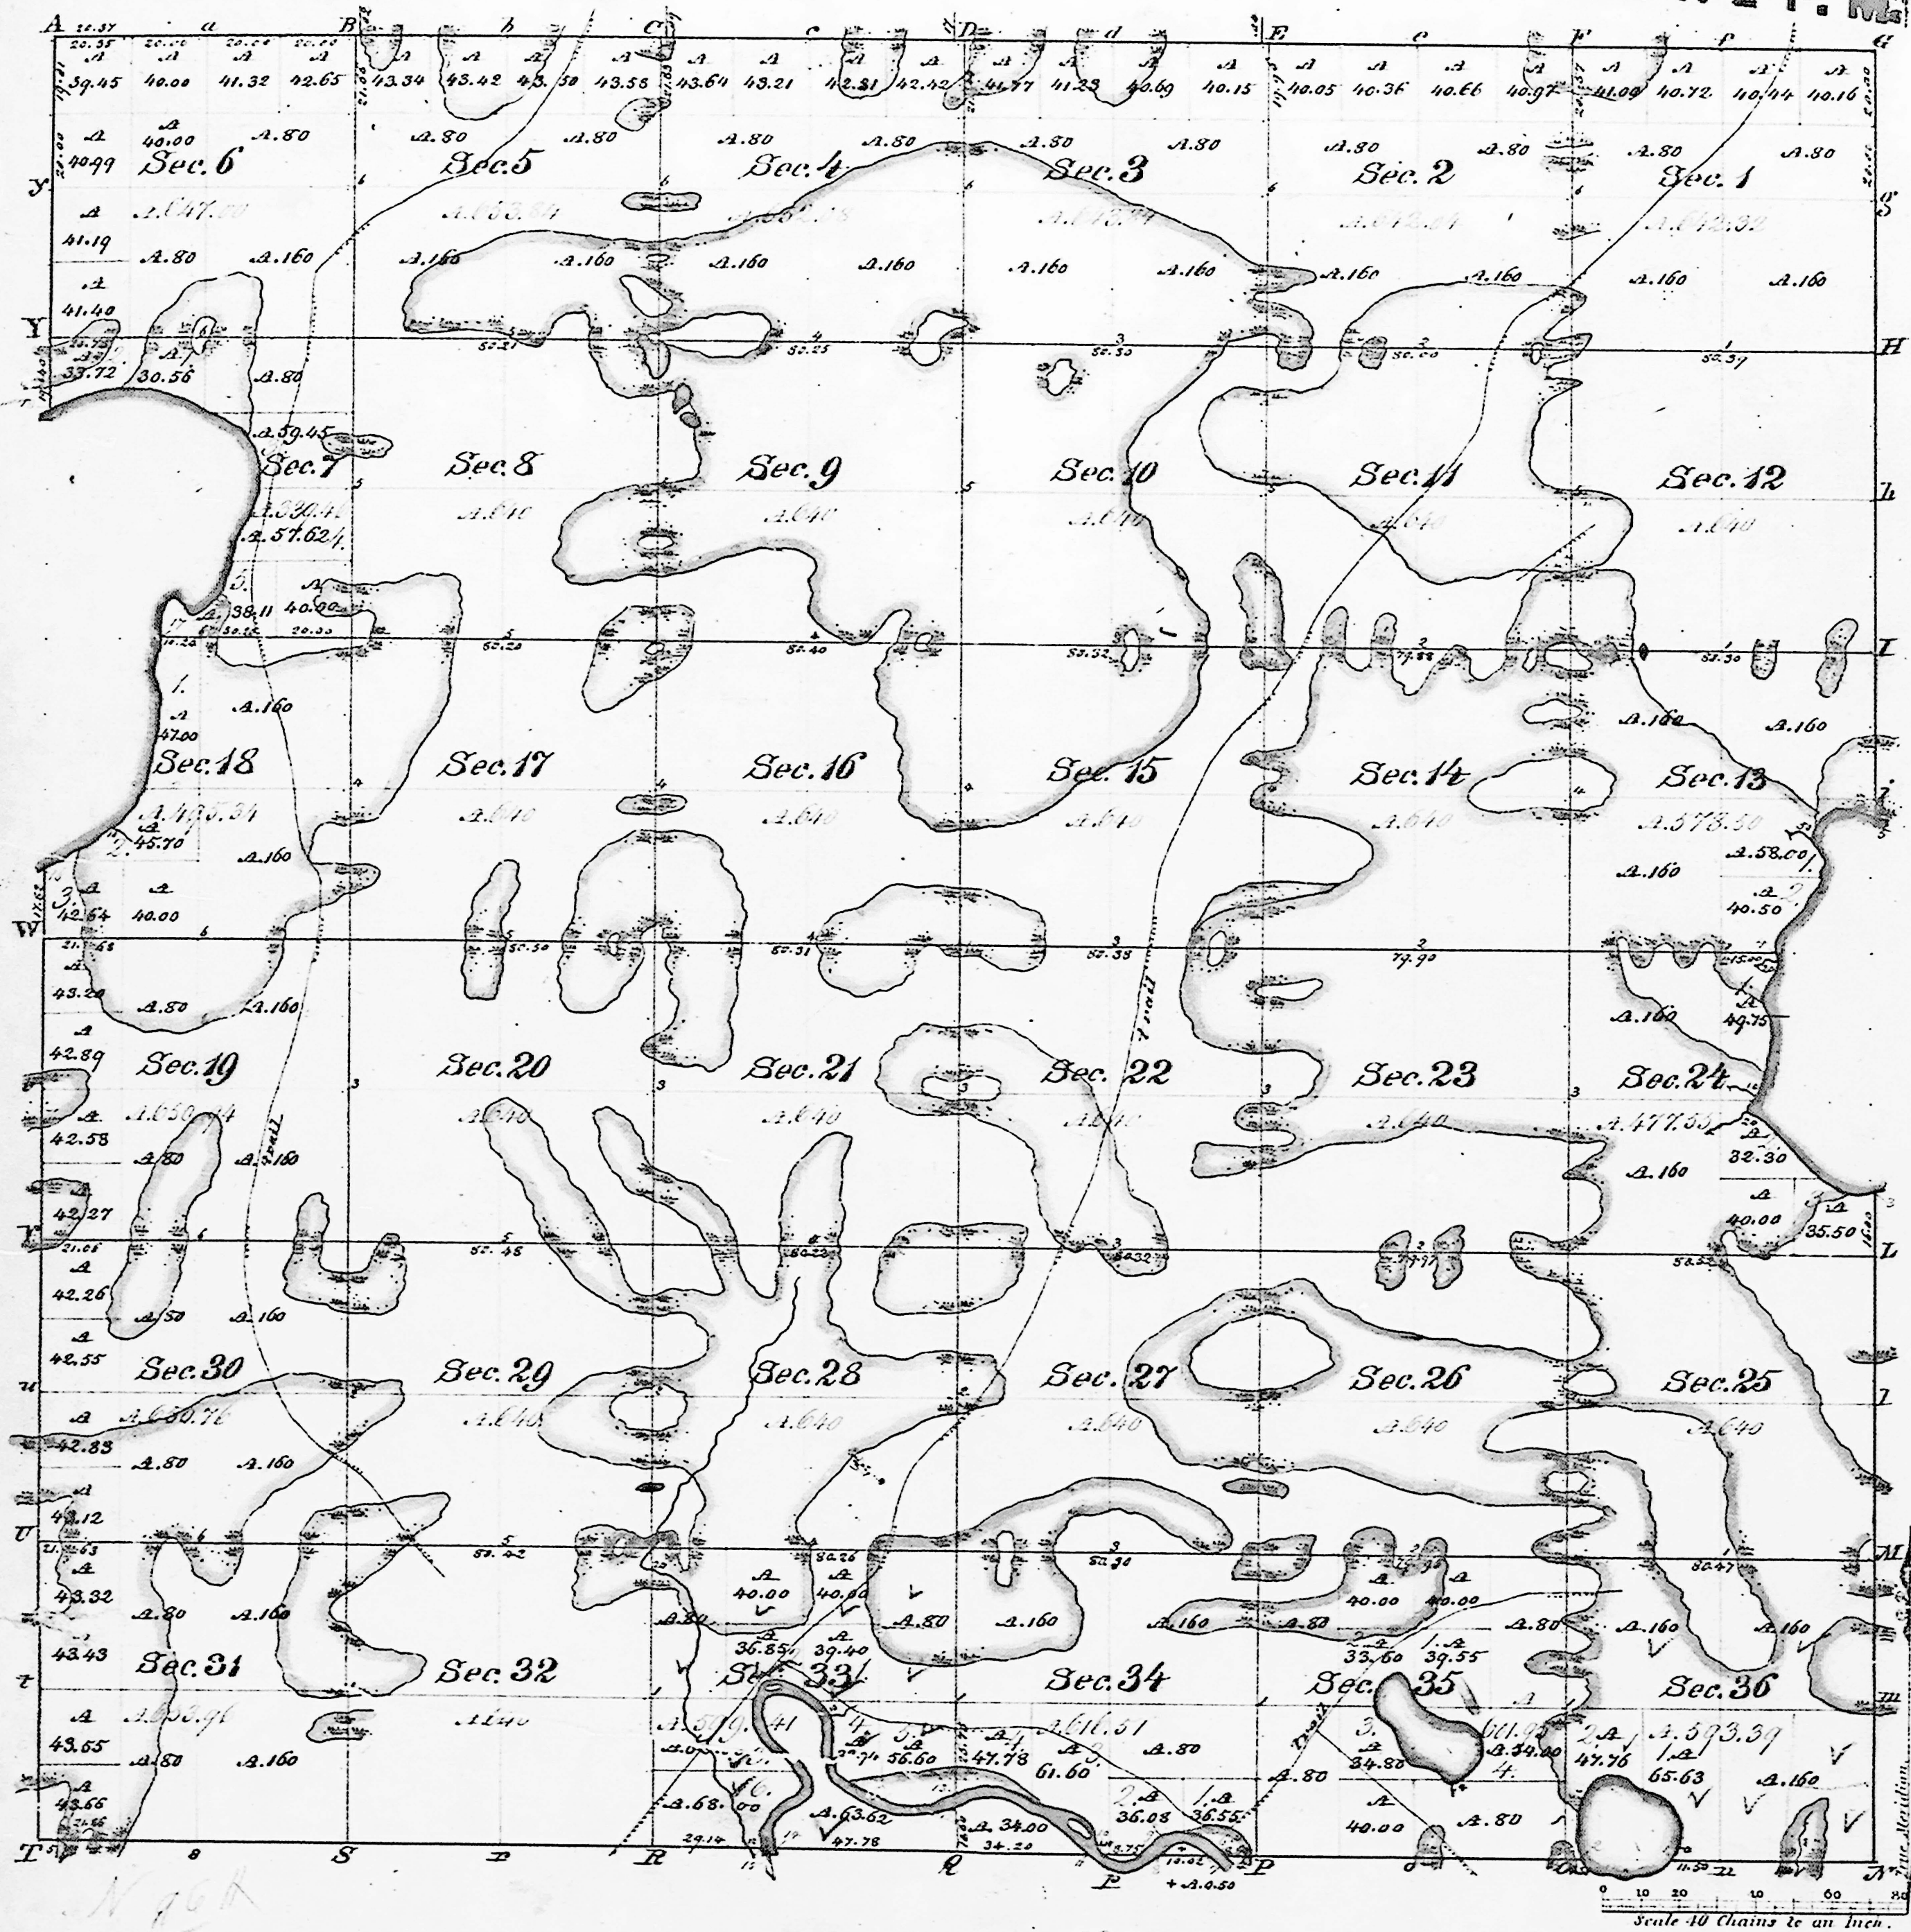

Meanders of Tippecanoe River & Several Lakes					
Posts	Courses	Ch. Lk.	Posts	Courses	Ch. Lk.
Tippecanoe River			Lakes in Sec. 7 & 18		
Right Bank			Lakes in Sec. 13 & 24		
6.	N 39 1/2 W	6.00	10.	N 76 E	6.50
	N 75 1/2 W	6.50		N 59 E	7.00
	S 81 W	6.00		N 77 E	9.00
7.	S 53 W	6.30		S 95 E	7.50
10.	N 55 W	4.00		S 65 E	11.50
	N 14 1/2 W	7.50		S 56 E	10.00
	N 68 W	7.50		S 48 E	7.00
	N 78 W	8.00		S 32 E	3.50
	N 59 W	6.00		S 4 E	3.00
	N 87 1/2 W	5.00		S 5 W	4.00
10.	S 73 W	9.50		S 6 E	2.50
	S 65 1/2 W	10.50		S 13 W	7.00
	S 66 W	3.50		S 26 W	9.00
	N 71 W	11.00		S 18 W	3.00
	N 61 W	10.50		S 7 W	6.50
	N 25 W	3.50		S 20 W	5.50
	N 8 E	11.00		S 13 W	6.50
	N 17 W	5.00		S 81 W	4.25
	N 52 1/2 W	3.00		N 22 W	6.00
	N 82 W	8.00		N 81 W	3.00
	S 60 W	3.00	17.	S 21 W	3.00
	S 24 W	4.50		S 34 E	9.19
	S 1 E	5.00		S 10 W	8.00
	S 36 E	2.50		S 4 E	7.50
	S 46 E	9.50		S 1 E	8.50
	S 23 1/2 E	8.00		S 20 W	8.50
	S 1 W	3.00		S 13 W	4.00
	S 54 W	10.00		S 16 W	5.50
	S 21 1/2 W	4.50		S 32 W	8.50
	S 1 E	2.50		S 66 W	5.00
	S 12 E	1.12		S 53 W	5.50
10.	Left Bank			S 34 W	3.00
7.	N 80 W	5.00		S 65 W	2.50
	West	2.50		S 33 W	1.50
8.	S 72 W	2.78	10.	S 55 W	4.00
11.	N 54 W	4.00		S 63 1/2 W	2.47
	N 47 W	10.00	Lake in Sec. 36		
	N 65 W	12.50	1.	N 23 1/2 E	4.13
	S 82 W	4.50		N 5 E	3.40
	S 70 W	8.36		N 18 W	3.44
	S 68 W	12.00		N 44 W	7.59
	N 66 W	4.50		N 61 W	5.60
	N 78 W	7.00		N 71 W	4.38
	N 68 1/2 W	7.00		N 84 W	7.00
	N 49 1/2 W	9.50		S 39 W	7.91
	N 18 W	5.00		S 24 W	4.50
	N 94 W	5.50	2.	S 6 1/2 E	10.95
	N 23 1/2 E	2.50	Lake in Sec. 35		
	N 29 1/2 E	1.50		N 42 E	2.71
	N 11 E	2.50		N 12 E	6.00
	N 35 W	3.50		N 17 W	5.50
	N 68 1/2 W	3.50		N 77 W	6.50
	N 74 1/2 W	2.50		N 57 1/2 W	4.19
	West	3.00		N 51 W	5.00
	S 72 W	3.00		N 27 W	5.00
	S 74 W	3.50		N 41 W	4.28
	S 30 E	3.50		S 66 W	5.00
	S 62 E	4.00		S 28 W	4.50
	S 33 E	2.50		S 14 E	5.46
	S 30 E	3.00		S 58 E	5.76
	S 31 E	3.50		S 23 E	10.00
	S 24 E	4.50		S 63 E	3.82
	S 54 W	6.50		S 81 E	4.00
	S 37 W	4.00		S 70 E	2.40
	S 66 W	6.00		S 20 E	1.50
	S 29 W	3.50		S 85 E	2.50
14.	S 84 E	2.98		N 56 E	1.54

Total number of Acres 22,298.37					
Survey Designated	By Whom Surveyed	Date of Contract	Amount of Survey	When Surveyed	When p ^d for and ch ^d in the Sur. Gen. 12 acc?
Subdivision.	A. E. Varnes	24 th Feb. 1834	69. 60. 57	2 nd of 1834	4 th of 1834
Township lines.	Sibley & Clark	29 th June 1833	24. 04. 89	1 st of 1834	2 nd of 1834


The above Map of Township N^o 32 North of Range N^o 1 W. of the 2nd Principal Meridian (Indiana) is strictly conformable to the field notes of the survey thereof on file in this Office, which have been examined and approved.

Surveyor General's Office.
Cincinnati, Mar. 30, 1835.

M. T. Williams
Sur. Gen.

IND

Township N^o XXXII N, Range N^o I W, 2nd Mer.

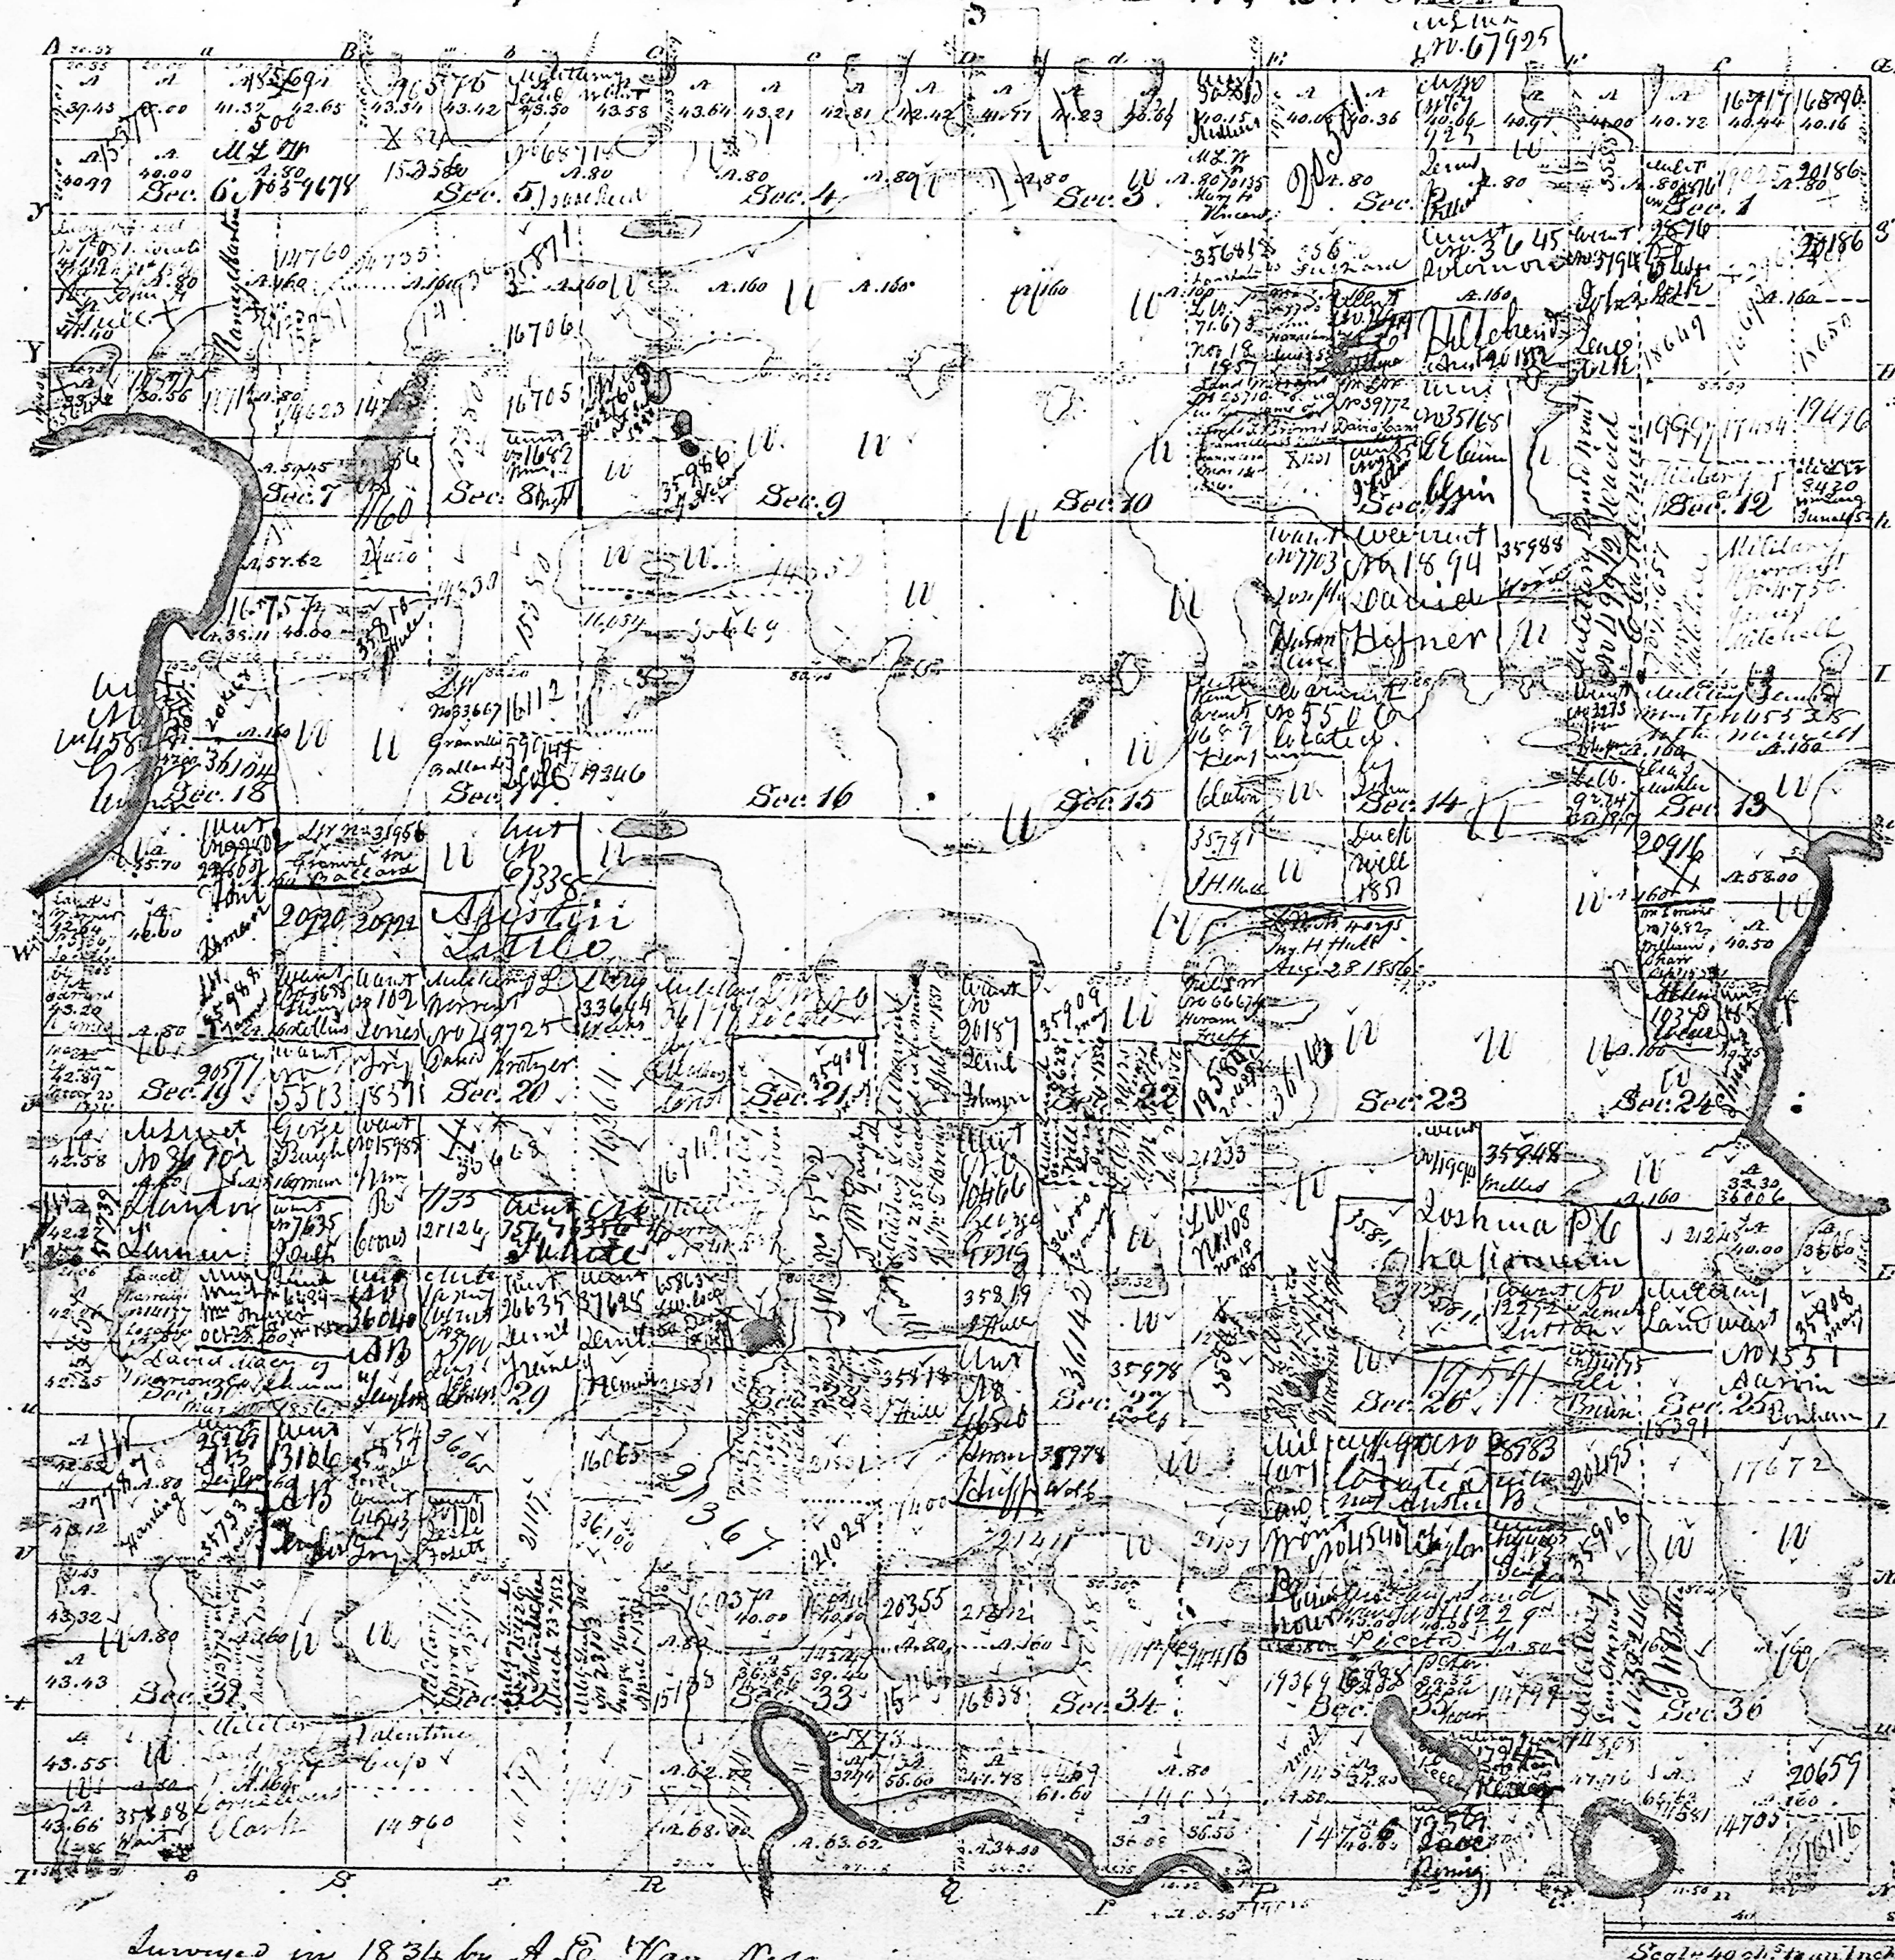

Surveyed in 1834 by A. C. Van Ness

The above plat is truly copied from the
Original file in this Office.
Surveyor General's Office
Cincinnati, April 26th 1856.

Robert Layton

Filed at Public Sale this 1st day of March 1856

State Act 29th September 1850. See 17.